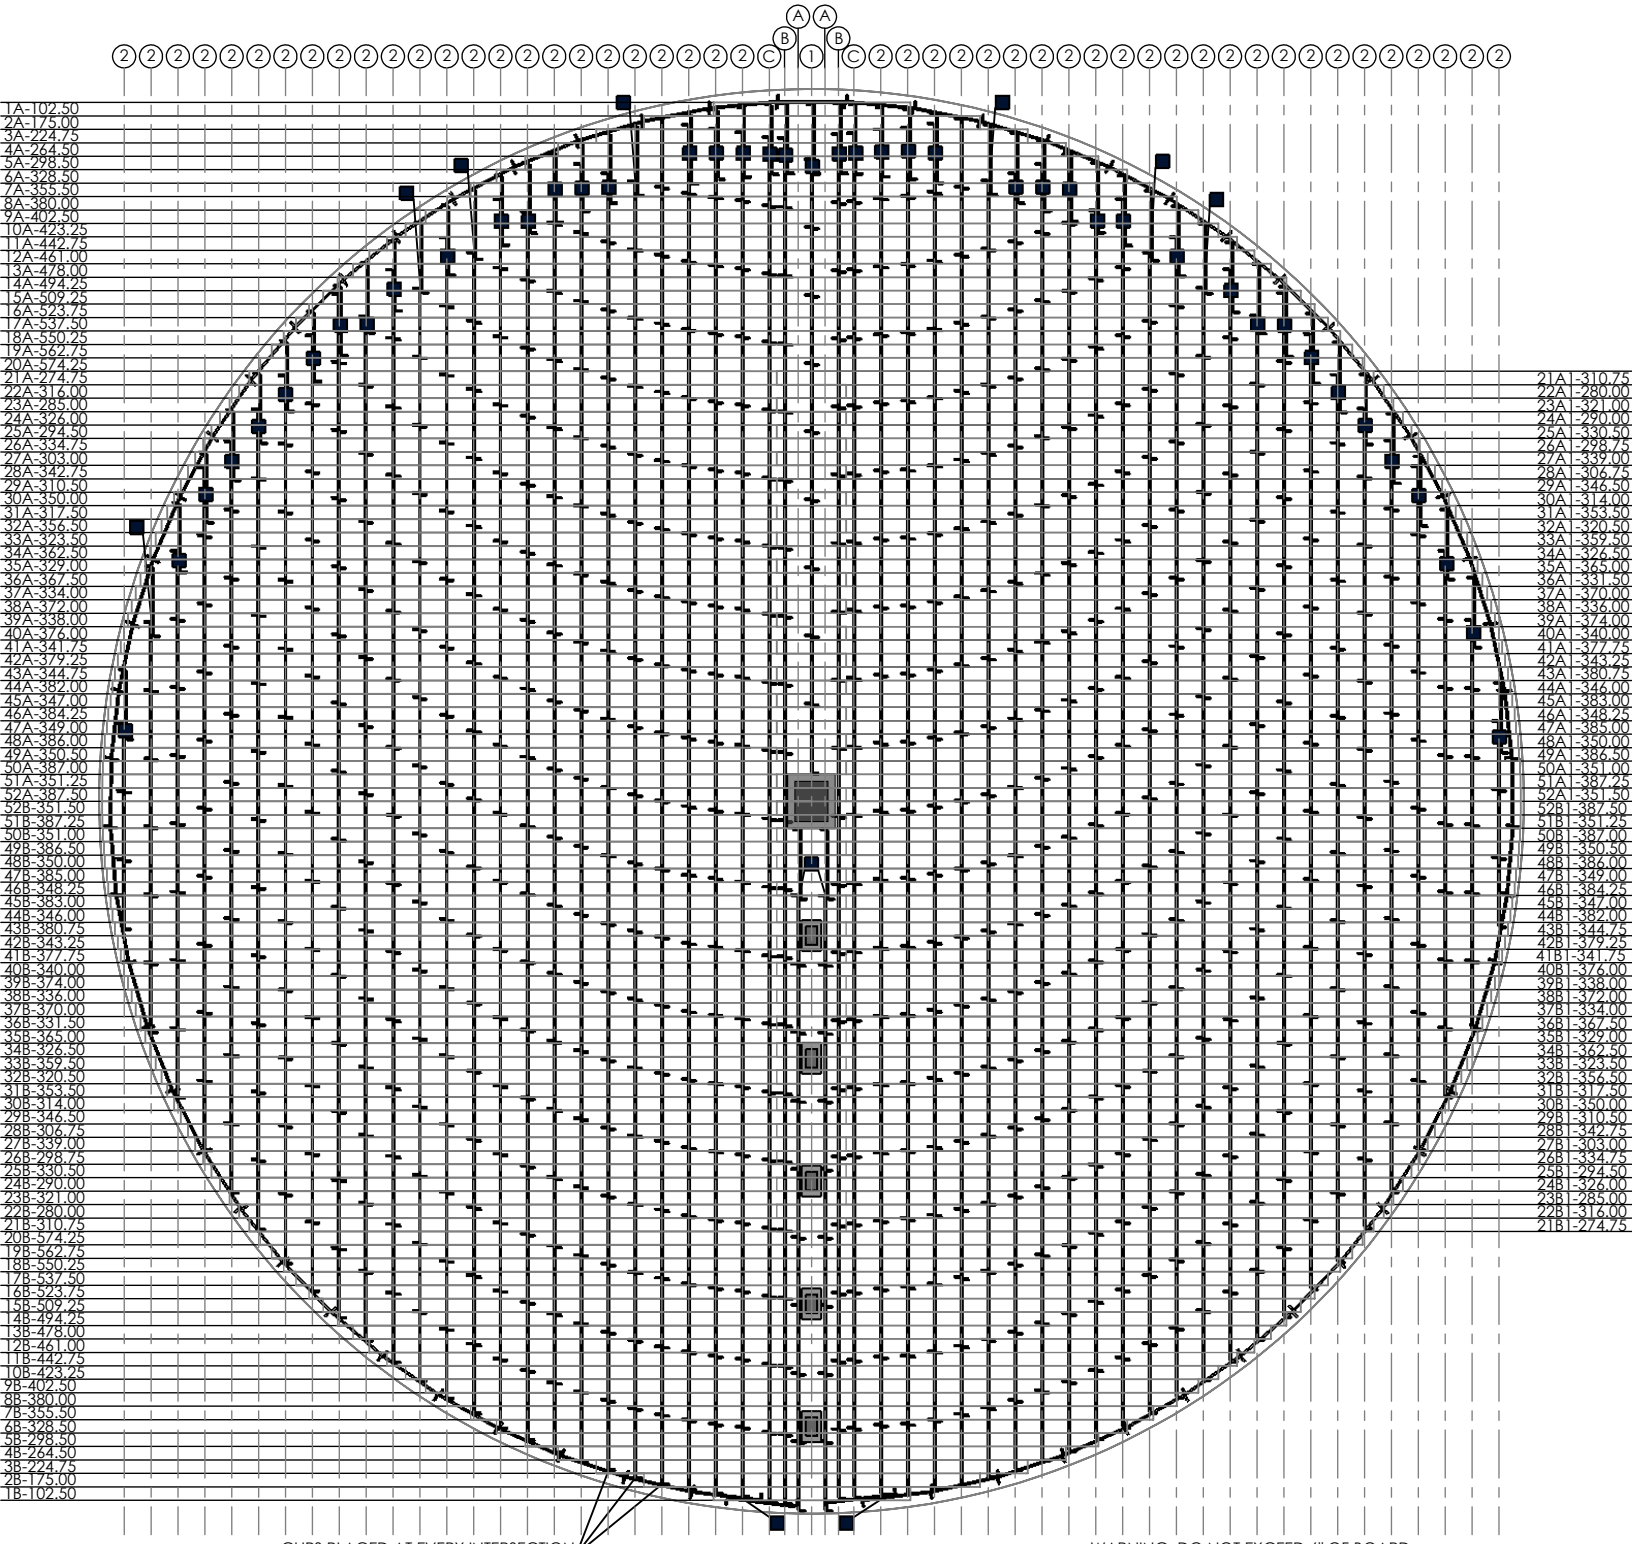

■ CLIPS PLACED AT EVERY INTERSECTION FROM ROW TO SUPPORT CIRCUMFERENCE

WARNING: DO NOT EXCEED 6" OF BOARD OVER HANG FROM SUPPORT

ITEM	DESCRIPTION
1	CENTER CHALKLINE
2	NORMAL CHALKLINE SPACING 14"
A	SPECIAL CHALKLINE SPACING (7" FROM CENTER)
B	SPECIAL CHALKLINE SPACING (14" FROM CENTER)
C	SPECIAL CHALKLINE SPACING (22" FROM CENTER)
■	2 CLIPS APPLIED AT THE TOP AND BOTTOM OF EVERY SUPPORT INTERSECTION

ITEMS/UNITS	TOTALS	WGT./LBS
SYNTIRO'S	915	6,588
EXTRA SPLICE ROW OF SUPPORTS	42	303
TOTAL SUPPORTS	957	6,891
CLIPS	335	

ITEMS/UNITS	TOTALS	WGT./LBS
FLOOR LIN/FT	5,016.13'	9,481
FLASHING	125	309
SPLICES	128	103
OVERALL SHIP WGT. W/SUPPORTS		16,784